


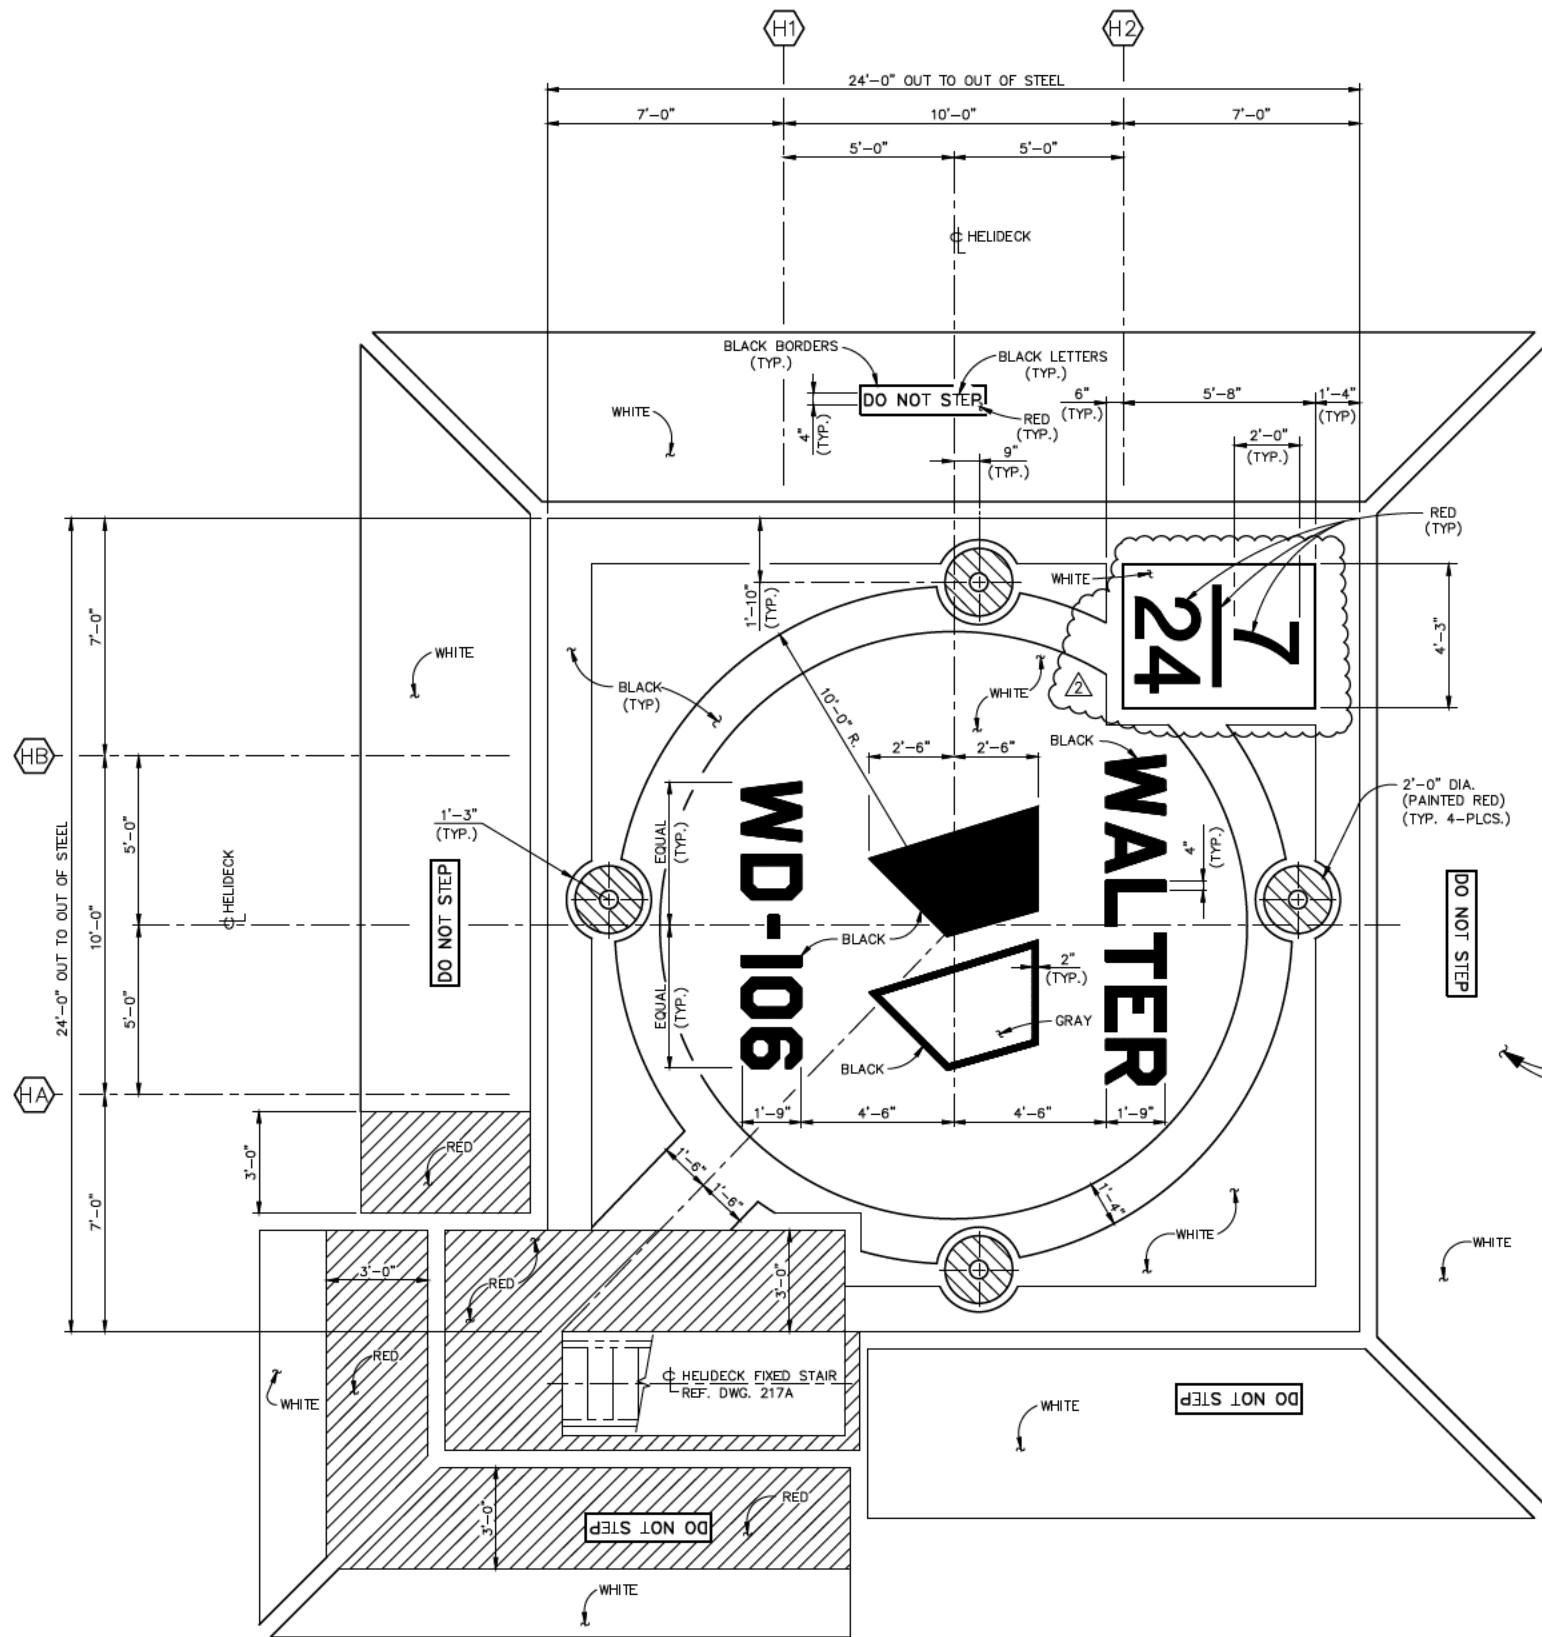

NOTE:
FOR EXISTING HELIDECK SHELIVING
DETAILS; REF. MPC INTERNATIONAL INC.
JOB NO. HS-116

HELIDECK MARKINGS PLAN
SCALE 3/8" = 1'-0"

DEC 5 2022
APPROVED FOR
CONSTRUCTION

NOTES

NO.	DATE	DESCRIPTION	BY	APPR
2	12-5-22	REVISED HELIDECK MARKING	H.L.	J.L.
1	11-28-22	REVISED HELIDECK MARKING	H.L.	J.L.
0	7-19-94	APPROVED FOR CONSTRUCTION	D.J.	N.G.

**PINNACLE
ENGINEERING,
INC.**
HOUSTON, TEXAS

APPROVAL	
Drawn By	M. PRIOR
Date	7-5-94
Checked	D. JOLLY
Date	7-19-94
Approved	N. GOODWIN
Date	7-19-94

WALTER OIL & GAS CORPORATION	
4-PILE, 9-SLOT DRILLING & PRODUCTION PLATFORM	
WEST DELTA BLK. 106 252' W.D.	
HELIDECK MARKINGS	
JOB NO: 111000	SCALE: NOTED DWG. 218A REV. 2